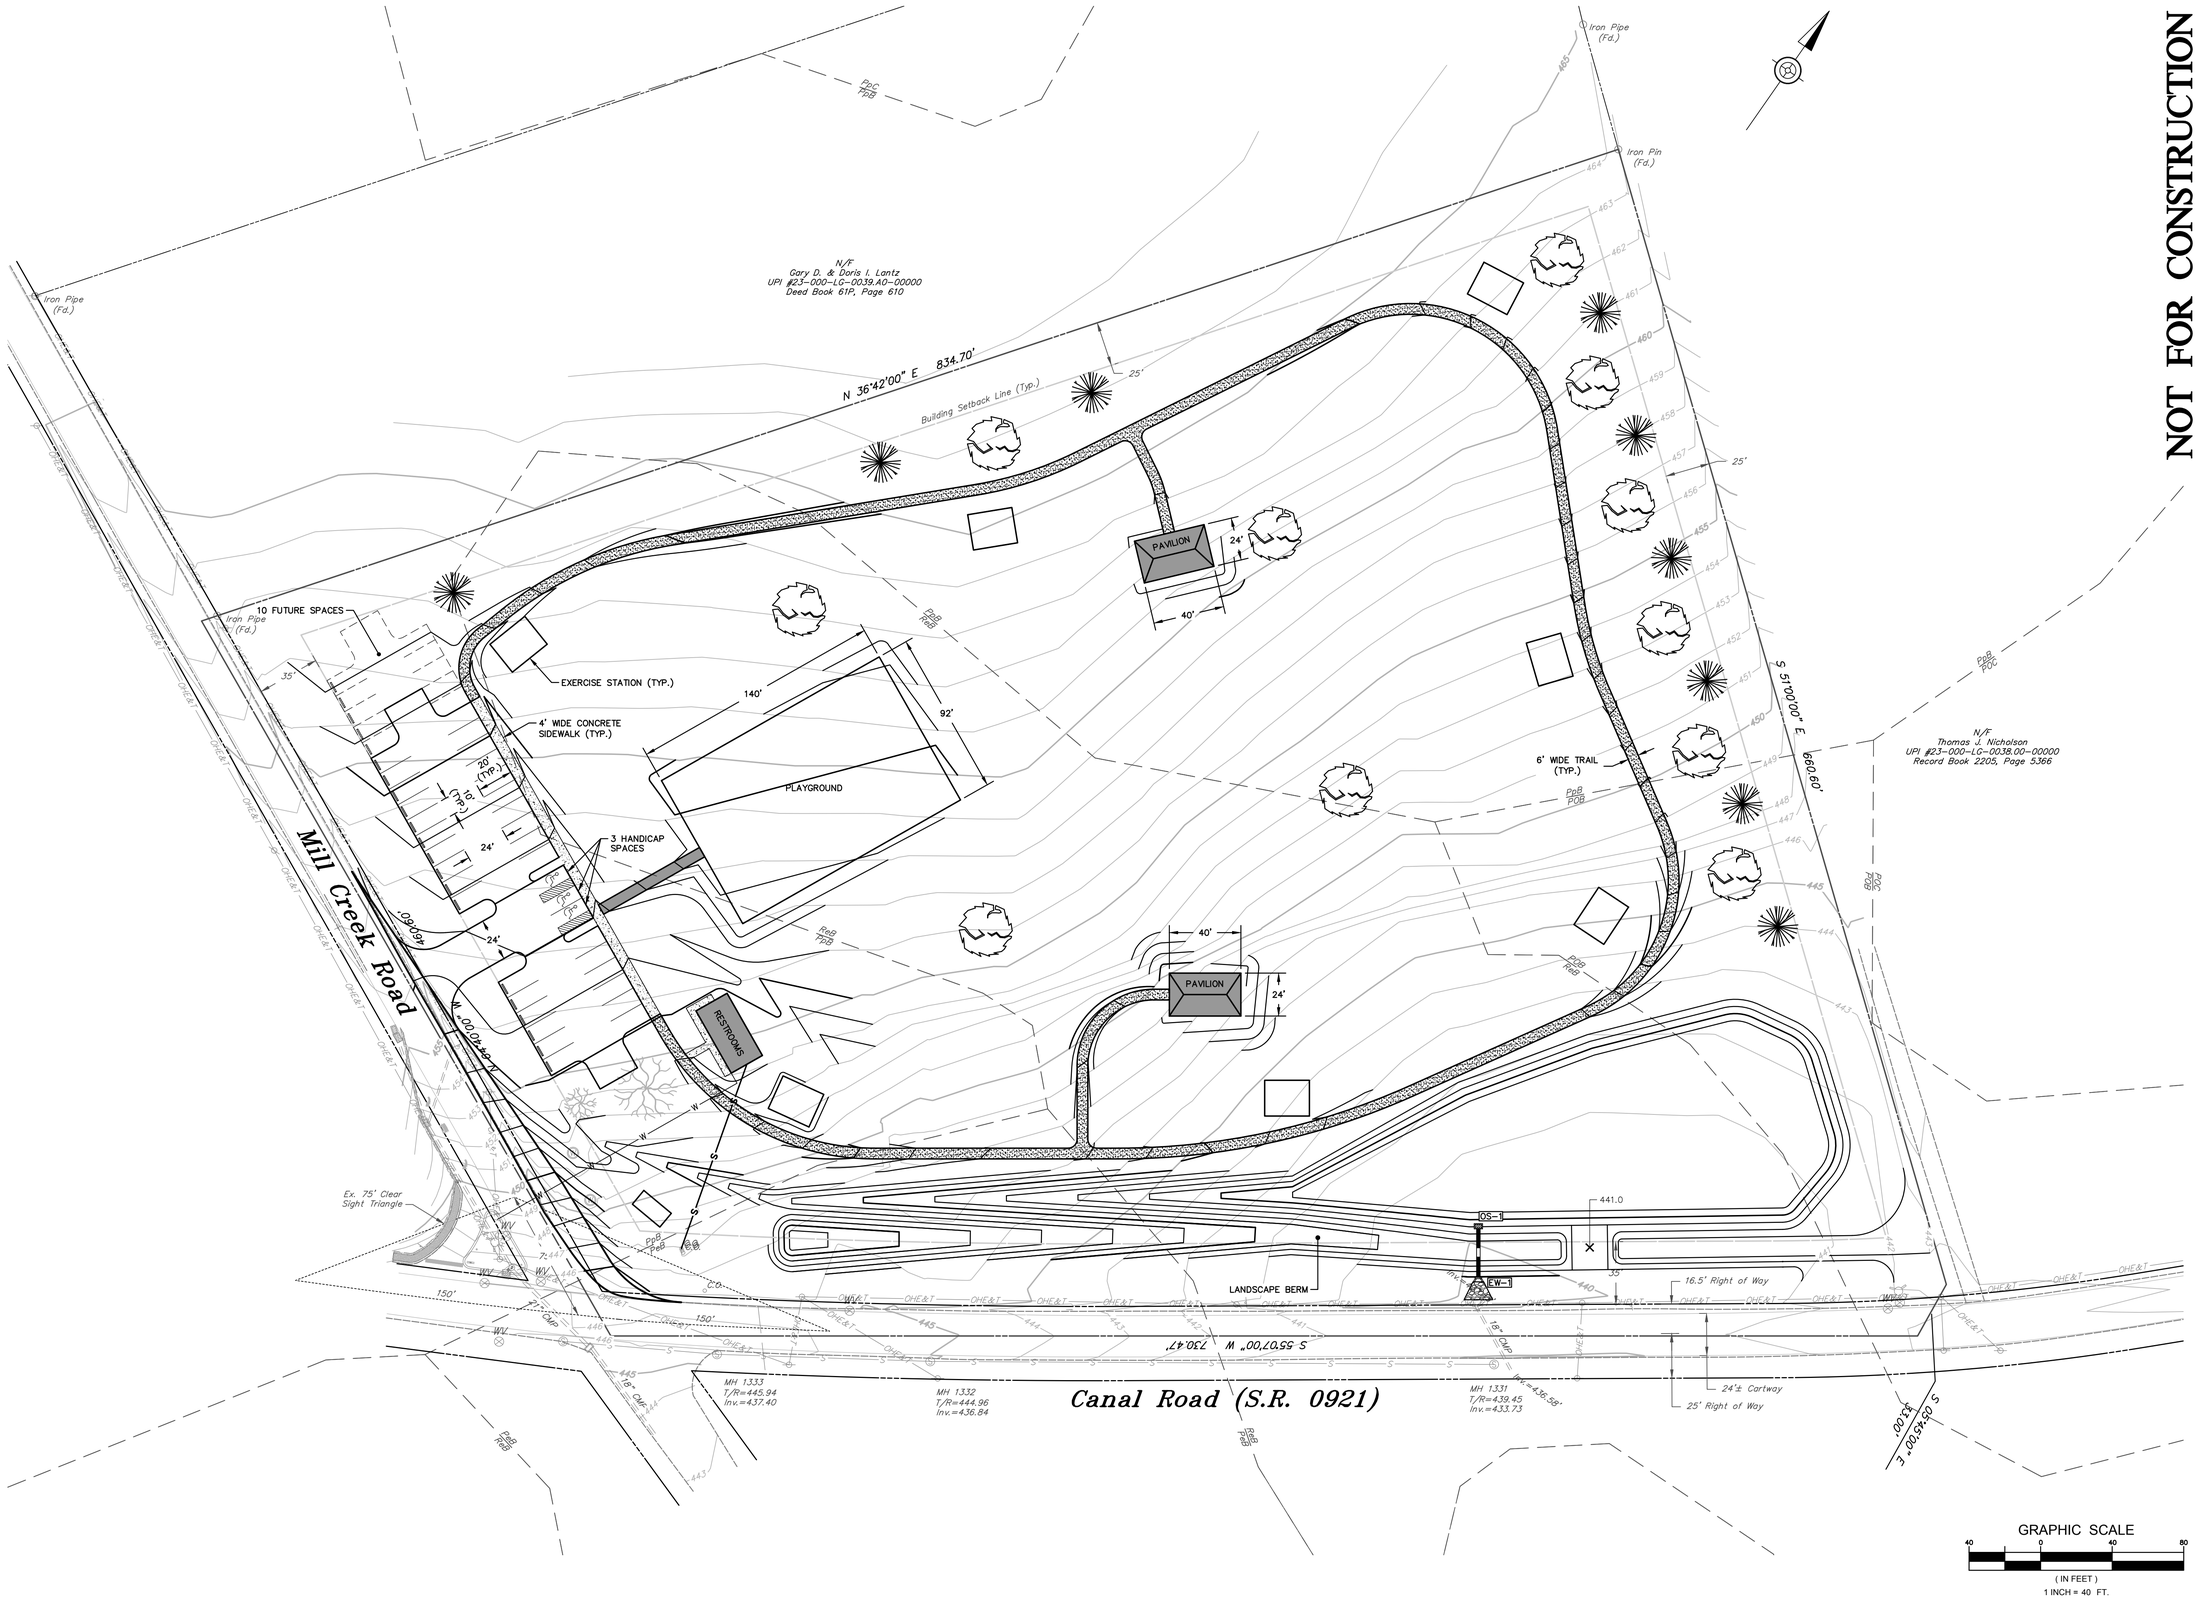

NOT FOR CONSTRUCTION

CONEWAGO TOWNSHIP

MILL CREEK PARK

CONEWAGO TOWNSHIP — YORK COUNTY, PENNSYLVANIA

DESIGN DRAWING

C.S.Davidson, Inc.
Excellence in Civil Engineering
38 NORTH DUKE STREET, YORK, PA • PHONE (717) 846-4805 • FAX (717) 846-5811
50 WEST MIDDLE STREET, GETTYSBURG, PA • PHONE (717) 337-3021 • FAX (717) 337-0782
315 W. JAMES STREET, SUITE 102, LANCASTER, PA • PHONE (717) 481-2991 • FAX (717) 481-8690
WWW.CSDAVIDSON.COM

NO.	DATE	DESCRIPTION

DRAWN BY	B.A.M.
CHECKED BY	
SCALE	1" = 40'
DATE	5/11/2016
DWG. NO.	238480900_DESIGN
FILE NO.	2384.8.09.00
SHEET NO.	1 OF 1